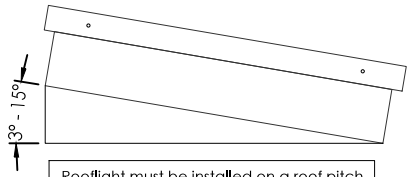

Rooflight must be installed on a roof pitch between 3-15° (by others). Failure to do so will result in water pooling on the rooflight.

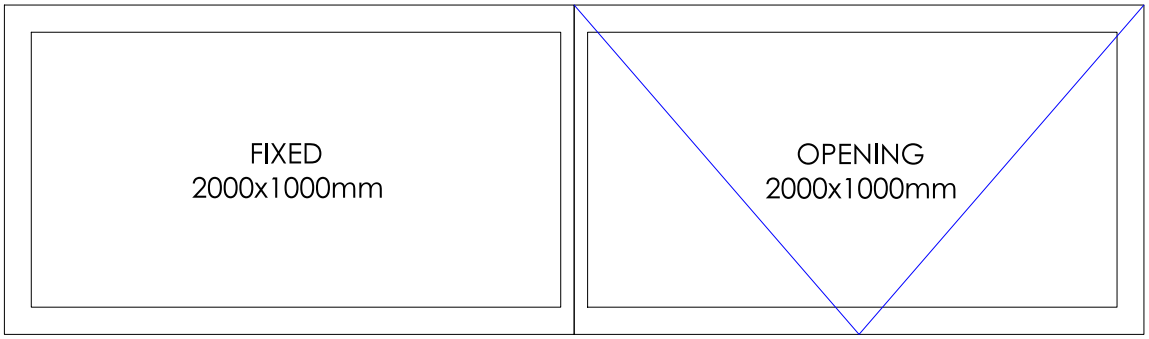

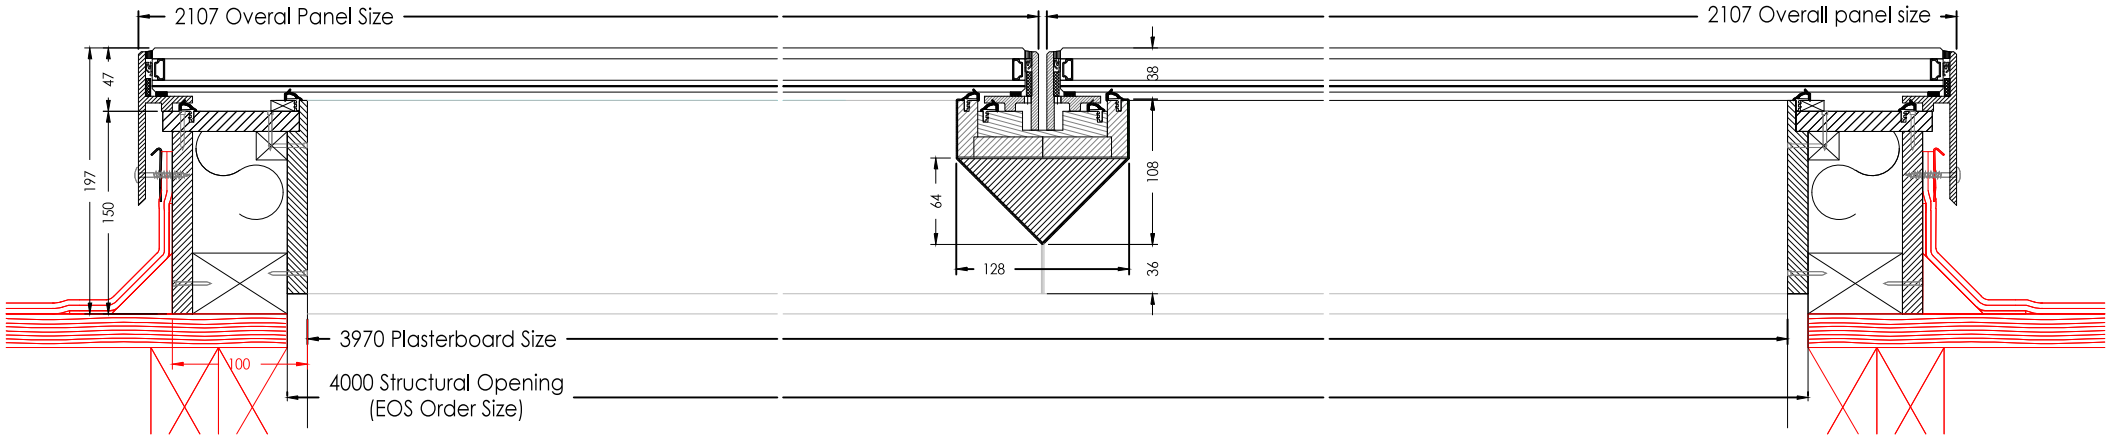

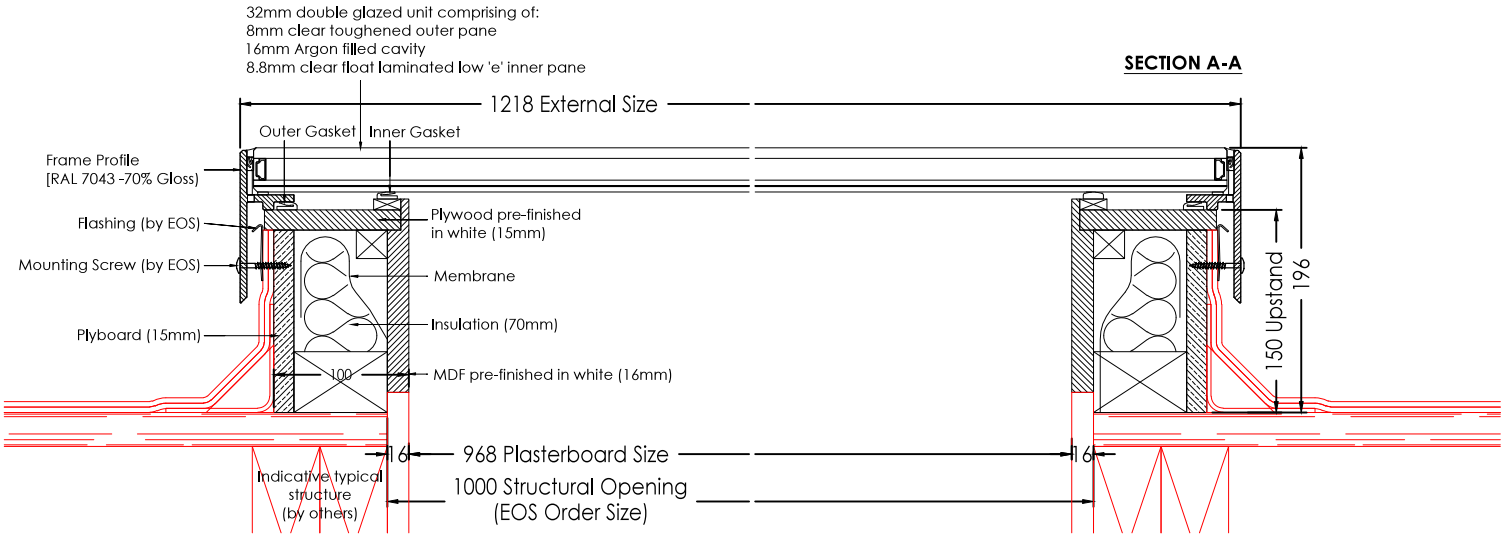

3-30 degree pitch must be on smaller size if it has an opener as motor must sit level and not on a pitch.

EOS ROOFLIGHTS

Drawing Title
4000mm x 1000mm 1F 1O
Modular Rooflight

scale 1:4 @ A3
drawing no. EOS.M.001
date Aug '13
0 revision

This drawing is copyright and may not be reproduced either in part or full without written permission from EOS Rooflight's.
DO NOT SCALE OFF THIS DRAWING

EOS Rooflights, The Beechwood Centre, 42-46 Lower Gravel Road, Bromley, Kent, BR2 8GP e:info@eosrooflights.co.uk w:www.eosrooflights.co.uk