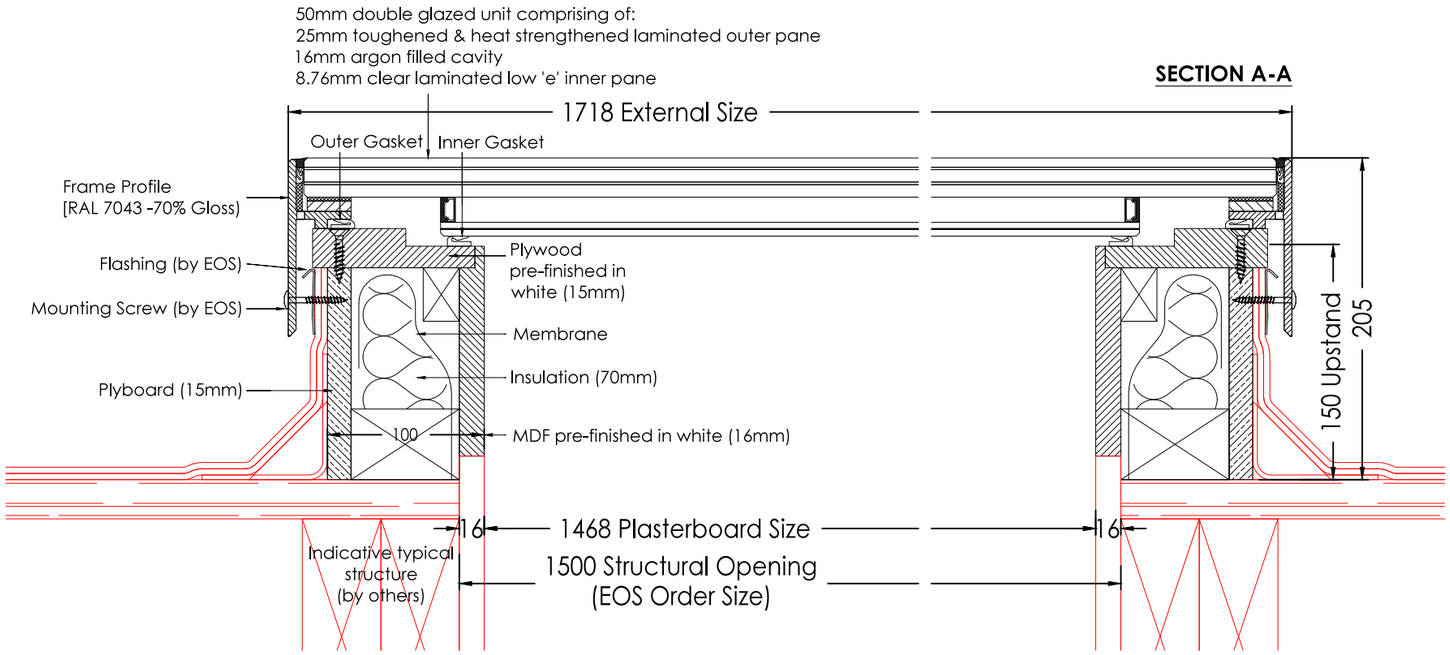

SECTION A-A

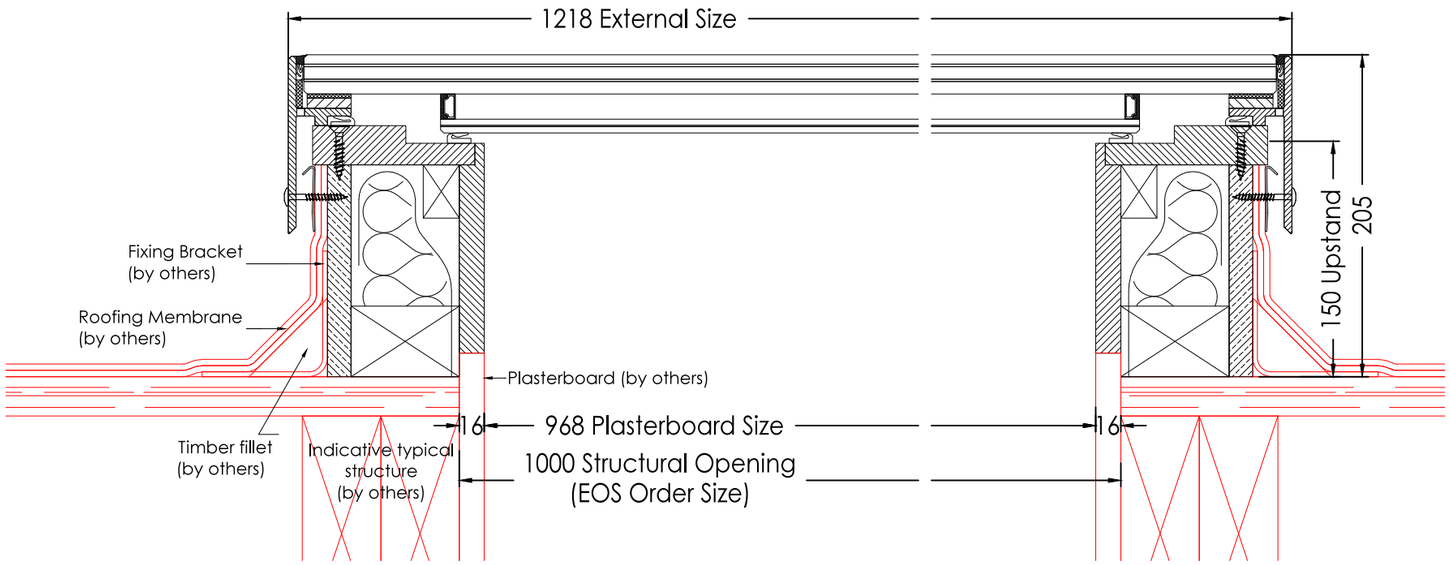

SECTION B-B

Installation Procedure

(See specific installation sheet for more details)

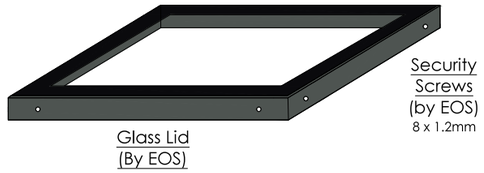

Key:
by others

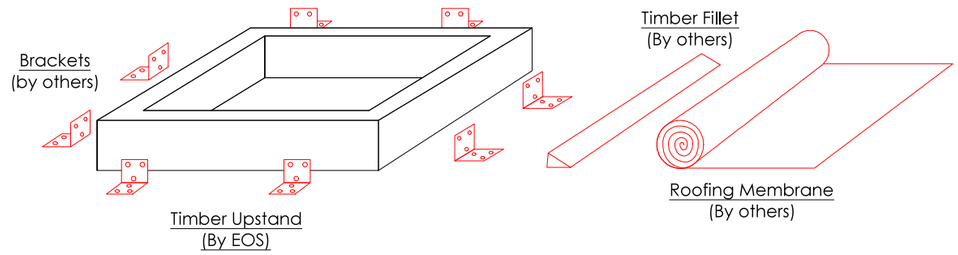

EOS ROOFLIGHTS

Drawing Title
1500x1000mm
Walk-On Rooflight + upstand

scale 1:4 @ A3
drawing no. EOS-20
date JULY 19
revision 0

This drawing is copyright and may not be reproduced either in part or full without written permission from EOS Rooflight's.
DO NOT SCALE OFF THIS DRAWING

EOS Rooflights, The Beechwood Centre, 42-46 Lower Gravel Road, Bromley, Kent, BR2 8GP e:info@eosrooflights.co.uk w:www.eosrooflights.co.uk